



LEVEL 1 OVERALL PLAN VIEW
Scale: 3/128"=1'-0"

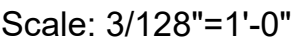

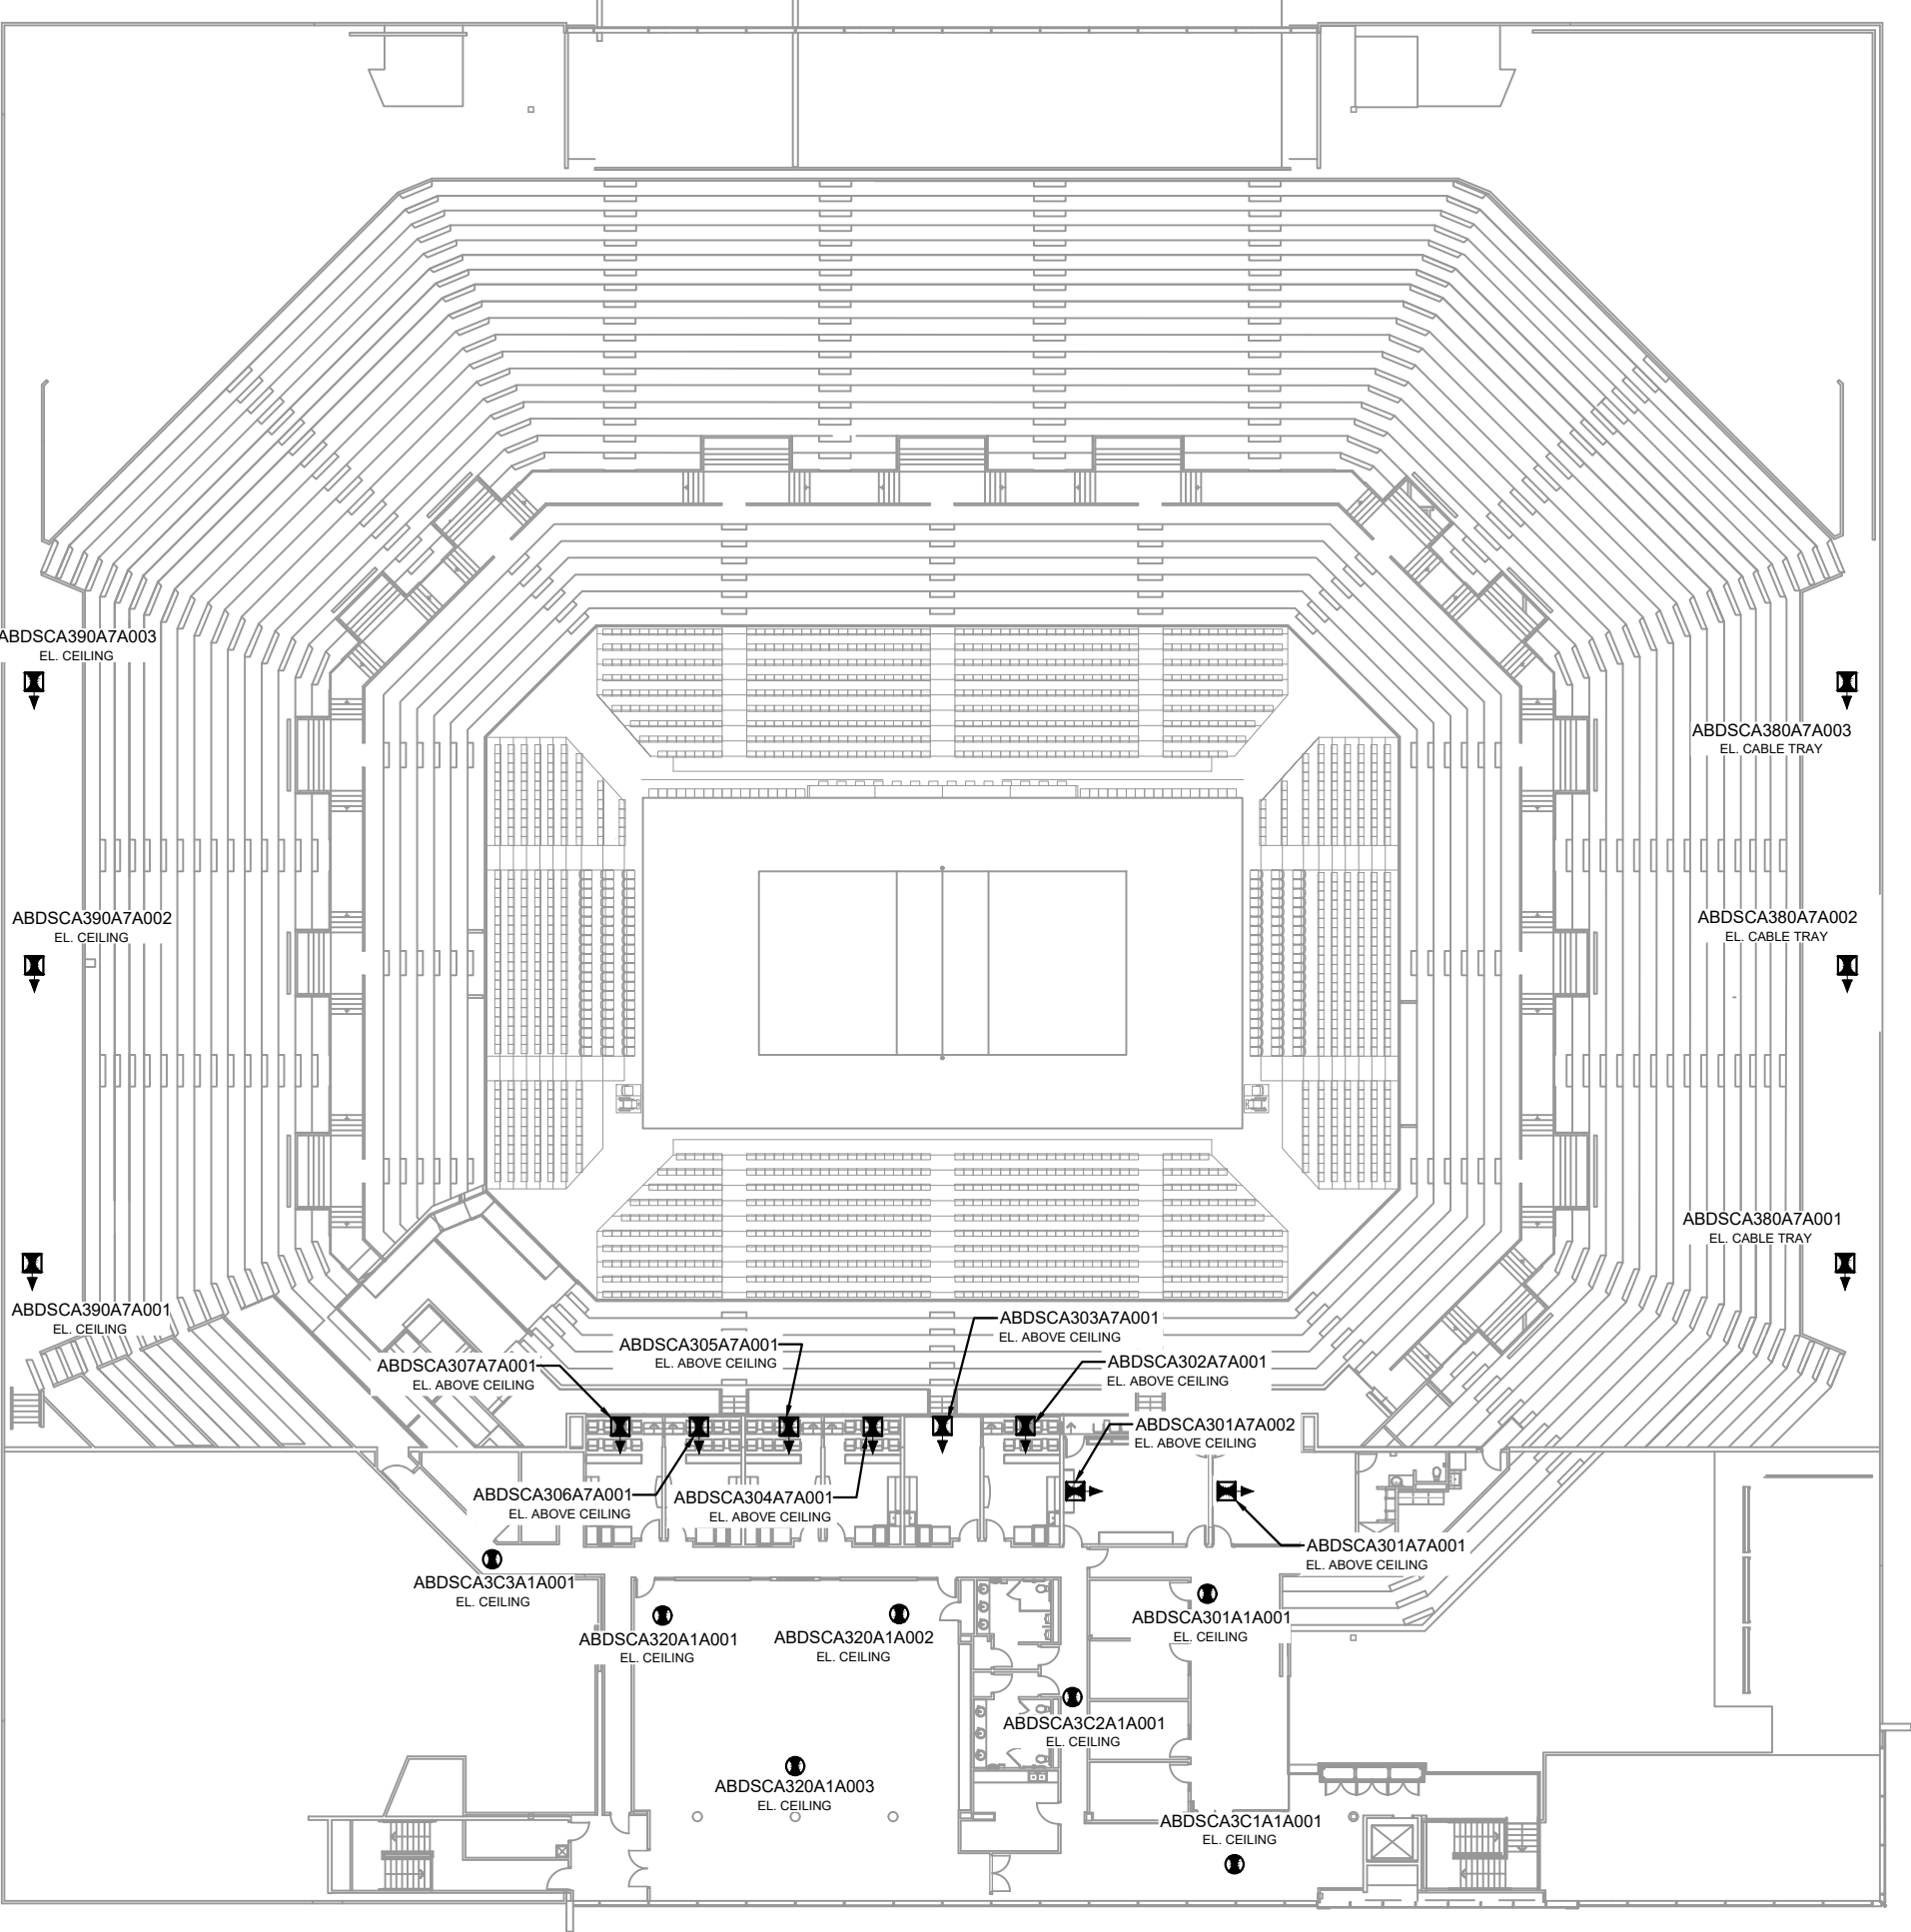

LEVEL 3 OVERALL PLAN VIEW

Scale: 1/32"=1'-0"